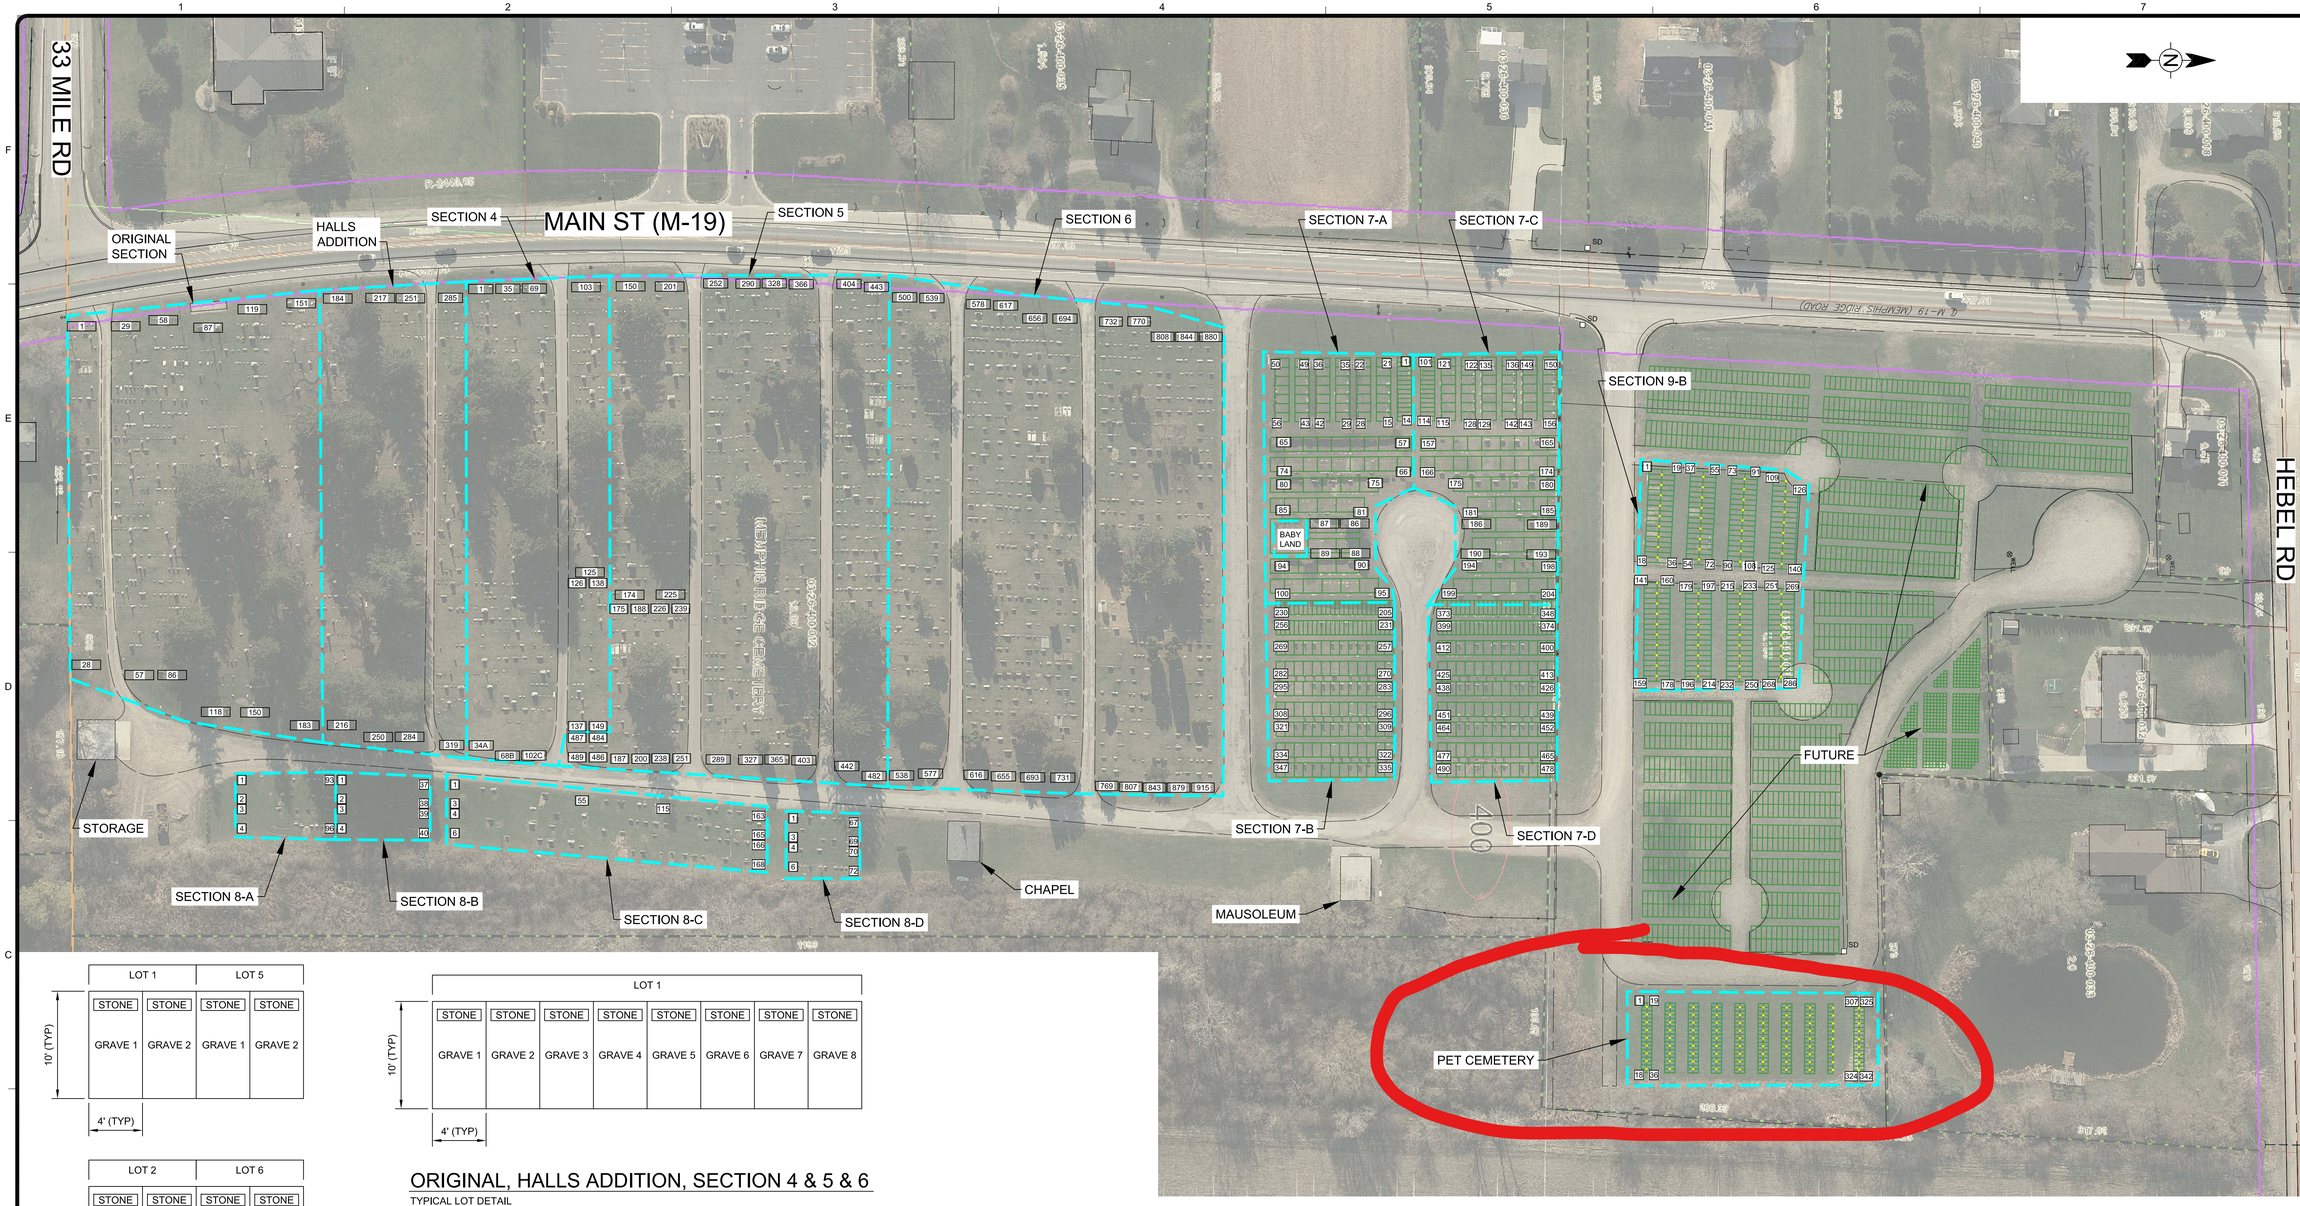

ORIGINAL, HALLS ADDITION, SECTION 4 & 5 & 6

TYPICAL LOT DETAIL

ORIGINAL - 7 OR 8 GRAVES PER LOT
HALLS ADDITION - 6 GRAVES PER LOT
SECTION 4 & 5 - 6 OR 8 GRAVES PER LOT
SECTION 6 - 4 TO 6 GRAVES PER LOT

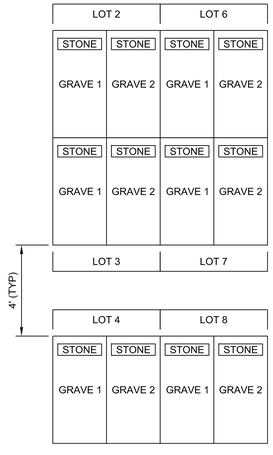

SECTION 8

TYPICAL LOT DETAIL

8A - 1 GRAVE PER LOT
8B - 2 GRAVES PER LOT
8C - 2 GRAVES PER LOT
8D - 1 GRAVE PER LOT

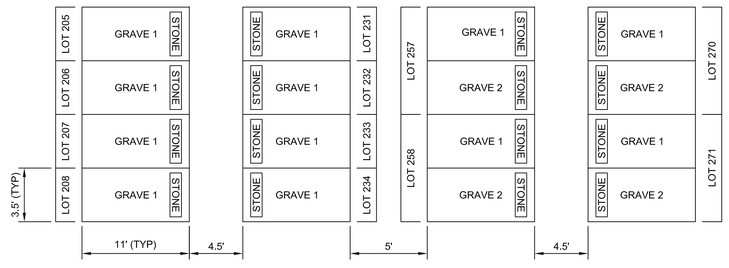

SECTION 7

TYPICAL LOT DETAIL

SECTION 7-A & 7-C - 1 TO 4 GRAVES PER LOT
SECTION 7-B & 7-D - 1 OR 2 GRAVES PER LOT

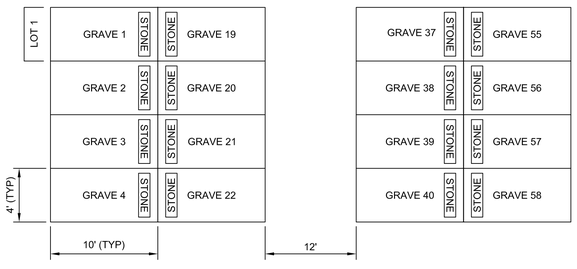

SECTION 9-B

TYPICAL LOT DETAIL

SECTION 9-B - 1 GRAVE PER LOT

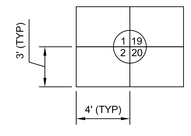

PET CEMETERY

TYPICAL LOT DETAIL

City of Richmond
Since 1879
With Time For You
www.cityofrichmond.net
26725 DIVISION ROAD
RICHMOND, MICHIGAN 48062
PH: (586) 727.7575 FX: (586) 727.1815

MARK	DATE	DESCRIPTION	BY
1	2/25/20	GENERAL LOCATION MAP	JMG

CITY OF RICHMOND
RICHMOND, MACOMB CO., MICHIGAN
CITY OF RICHMOND CEMETERY

GENERAL LOCATION MAP

Project No.:
Designed By:
Drawn By: ---
Checked By: ---

C-101

Bar Measures 1 inch

2/25/2020 11:48:25 AM - C:\USERS\OWNER\DESKTOP\SHARE\CEMETERY\DRAWINGS\C-101 OVERALL MAP.DWG - RICHMONDDPW